11/04/2009 WED 13:16 FAX 9058273368 001/001

SCHEDULE				
PART	PART OF LOT	CONCESSION	PIN	AREA (m²)
1	19	4, S.D.S.	PART OF PIN 24776-0294	1593.85
2	18 & 19			2830.66
3	18 & 19			2794.42
4	18		PART OF PIN 24776-0039	269.49
5	18			278.08
6	18			512.73
7	18		PART OF PIN 24776-0293	104.29
8	18		PART OF PIN 24776-0294	109.76

PARTS 4, 5 AND 6, ARE SUBJECT TO A RIGHT-OF-WAY AS IN INST. No's. 828947 and 828948.
PARTS 1, 2, 3 AND 8, COMPRISE ALL OF PIN 24776-0294.
(637°04'10"E PS)
N 37° 56' 55" E

I require this plan to be deposited under the Land Titles Act.

date 2 Feb 2009

Jaime Gelbloom, O.L.S.
Ontario Land Surveyor

PLAN 20R-18152
Received and Deposited

date Feb. 3, 2009

H. Tim Beaty
Land Registrar for the Land Titles Division of Halton Region (No. 20)

METRIC: Distances shown on this plan are in metres and can be converted to feet by dividing by 0.3048.

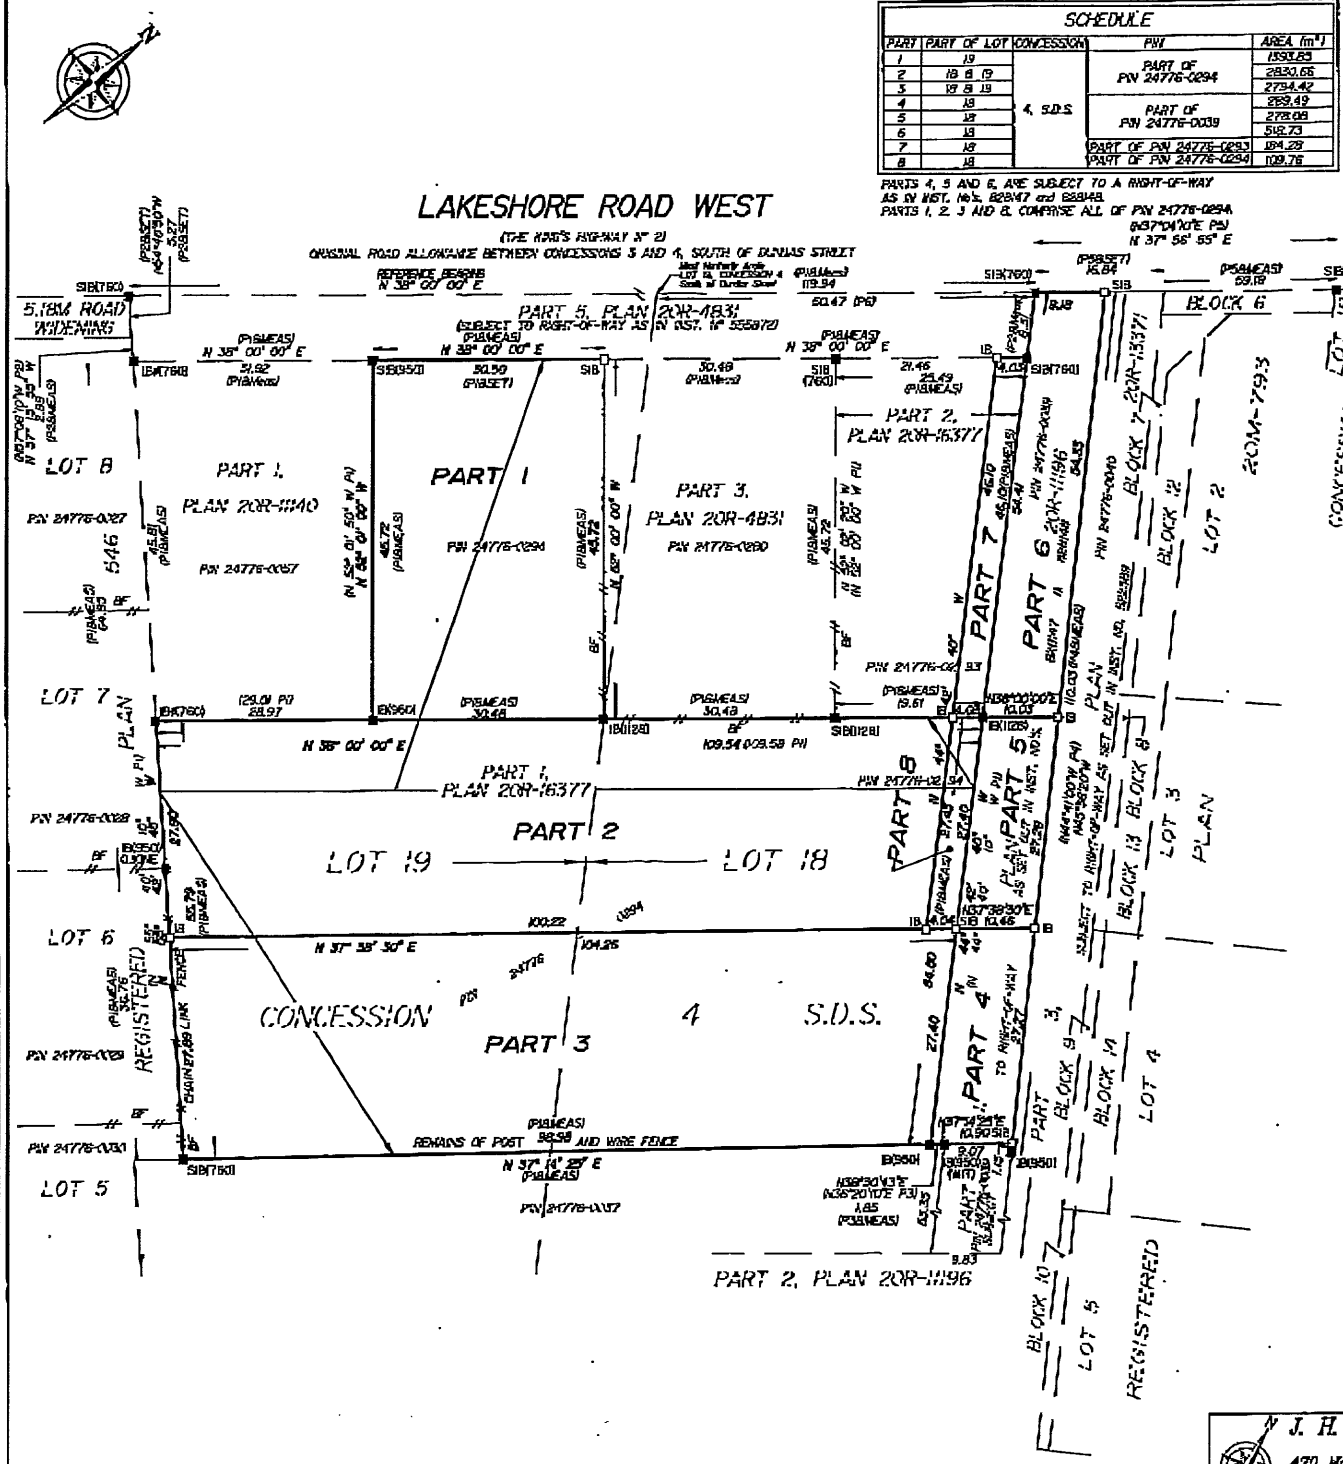

PLAN OF SURVEY OF

PART OF LOTS 18 AND 19
CONCESSION 4
SOUTH OF DUNDAS STREET

(FORMERLY TOWNSHIP OF TRAFALGAR, COUNTY OF HALTON)

TOWN OF OAKVILLE

REGIONAL MUNICIPALITY OF HALTON

5 0 10 20 30 40 m

SCALE 1 : 500

J.H. Gelbloom Surveying Limited
Ontario Land Surveyor
2009

LEGEND

■	Survey Monument Found
□	Survey Monument Set
SIB	Standard Iron Bar
IB	Iron Bar
SSIB	Short Standard Iron Bar
IP	Iron Pipe
CC	Cut Cross
#	Found
BF	Board Fence
P1	Plan 20R-16377
P2	Plan 20R-4831
P3	Plan by Cunningham McConnell Ltd., O.L.S. Dated January 20, 2005
P4	Plan 20R-11196
P5	Reg'd Plan 20M-793
P6	Plan 20R-11140
760	McConnell, Maughan, O.L.S.
950	F.G. Cunningham, O.L.S.
1128	David Harwood Ltd., O.L.S.

REFERENCE BEARING

Bearings are Astronomic and are Referred to the Northwesterly Limit of Part 5, as shown on Plan 20R-4831 having a Bearing of N 38° 00' 00" E.

SURVEYOR'S CERTIFICATE

I CERTIFY THAT:

1. This survey and plan are correct and in accordance with the Surveys Act, the Surveyors Act, the Land Titles Act and the regulations made under them.
2. The survey was completed on the 21st day of January, 2009.

2 Feb 2009
Date

Jaime Gelbloom, O.L.S.

J. H. Gelbloom Surveying Limited
Ontario Land Surveyor
470 Morden Road, Oakville, Ont., L6K 3W4
office@jhgsurveying.ca
Phone: (905) 338-8210 Fax: (905) 338-9448

Drawn By:	Project:
J.W.	07-003
Drawn By: A.M., S.P.	Checked By: A.R.